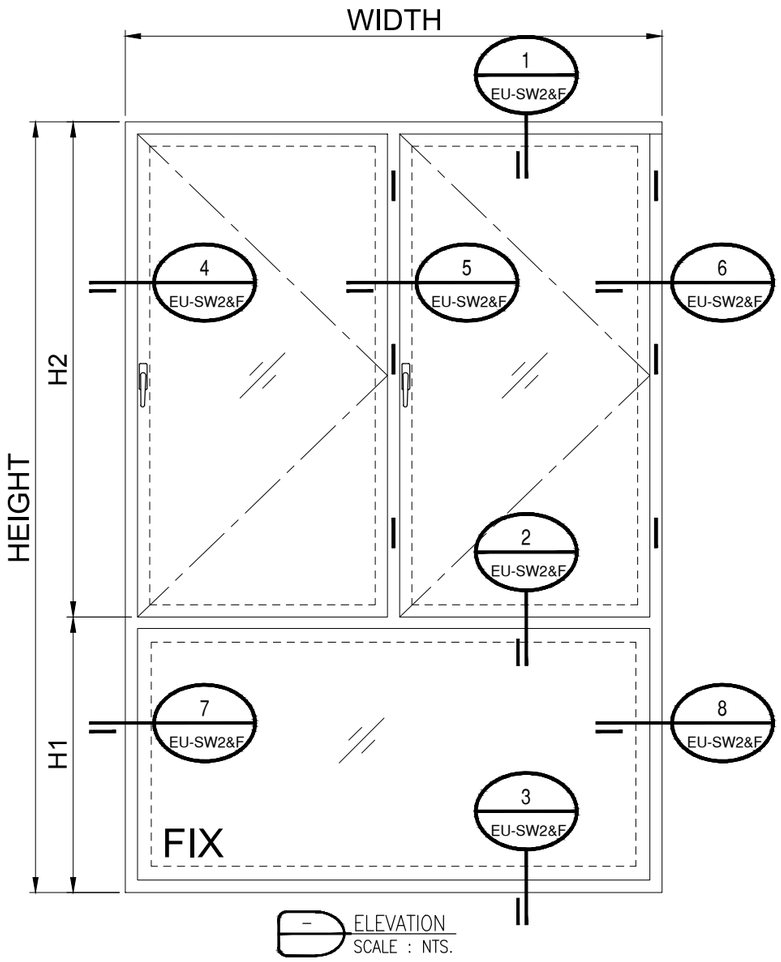

ELEVATION
SCALE : NTS.

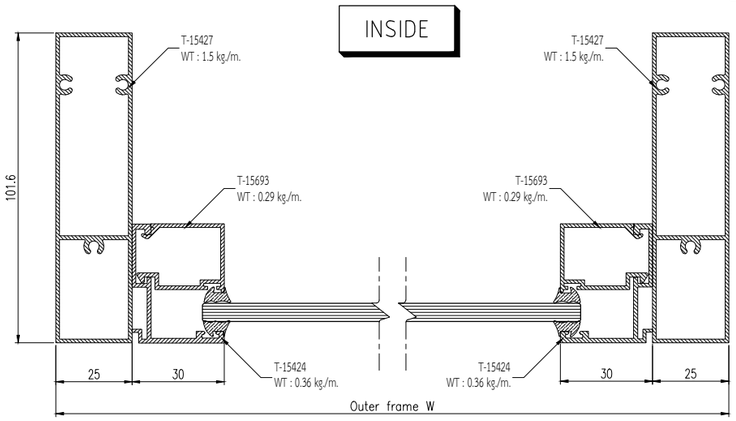

HORIZONTAL SECTION DETAIL
Scale 1:2

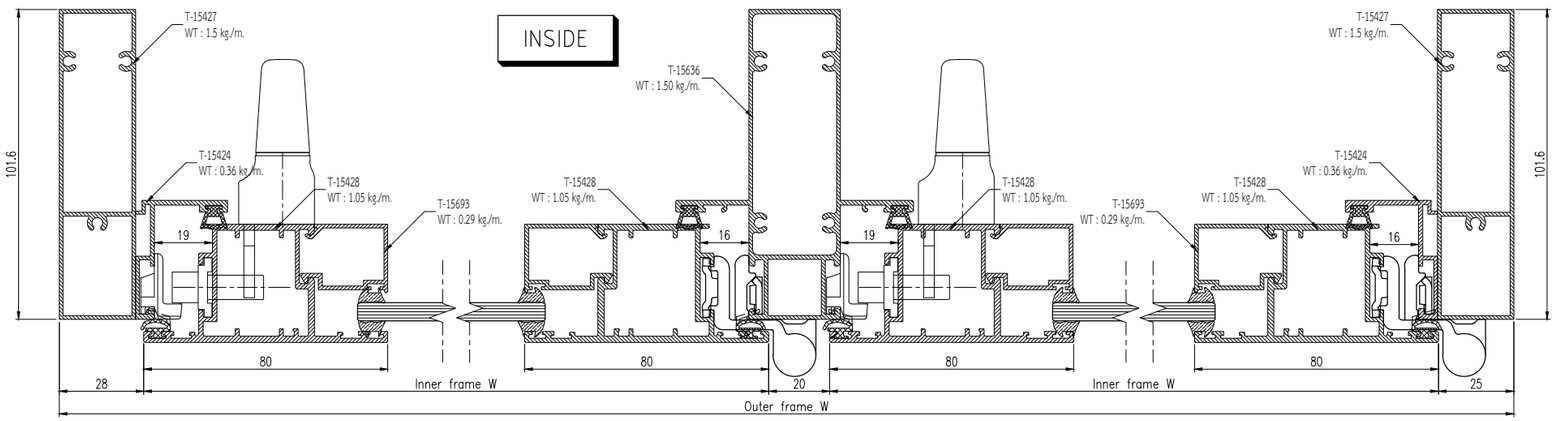

HORIZONTAL SECTION DETAIL
Scale 1:2

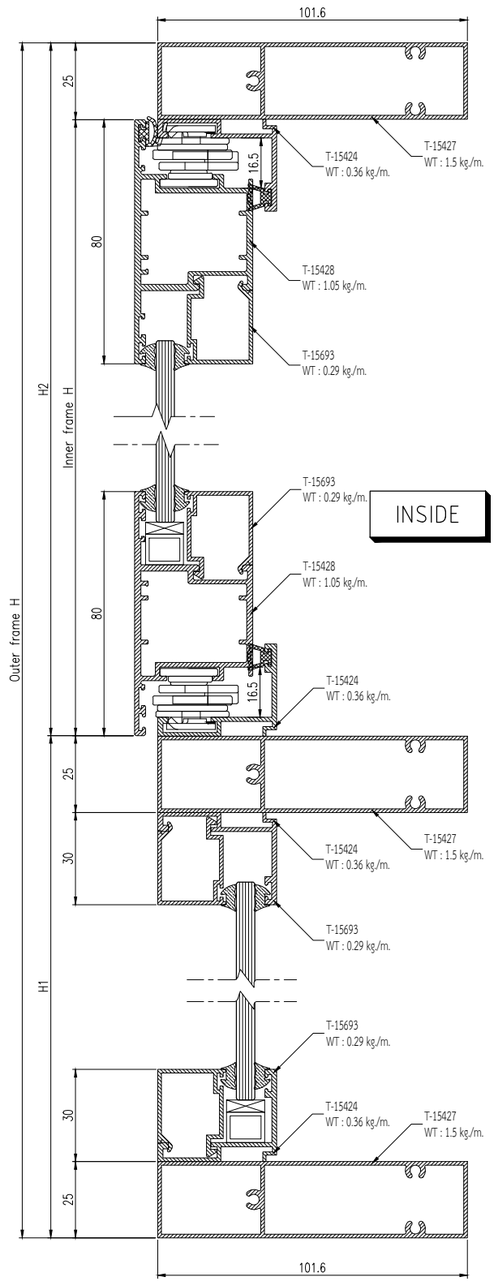

VERTICAL SECTION DETAIL
Scale 1:2

THARATHONG METAL CO.,LTD
199,199/1,199/2 Moo 13
T.Bangpasri A.Banglen
Nakornpathom 73130 Tel. (034)
301-311, Fax. (034) 301-312
www.tharathongmetal.com

GENERAL NOTES:

REV	DESCRIPTION	DATE	DRAWN

Owner:

Architect:

Civil & Structural Engineer:

Mechanical & Electrical Engineer:

Quantity Surveyor :

Landscape Consultant :

Main Contractor:

Sub Contractor:

PROJECT NAME:

DRAWING TITLE:
SWING WINDOW & FIX ELEVATION
–

DESIGNED:	CHECKED:
Ton	Tuang
DRAWN: Ton	APPROVED: Karoon
DATE: 31/07/2560	SCALE: NTS.
DRAWING TITLE: EU-SW2&F	DWG. Page. 010 / REV NO: -

[DWFILE: E:\EU for send out\EU for send out.dwg] [PSpace Layout: Layout1] [Username : Wisurat.Som] [03/09/18 – 11:39 AM]

แบบผลิตภัณฑ์นี้ได้รับจดสิทธิบัตรการออกแบบผลิตภัณฑ์แล้ว ผู้ใดทำซ้ำหรือเลียนแบบโดยไม่ได้รับอนุญาตถือว่ามีความผิด